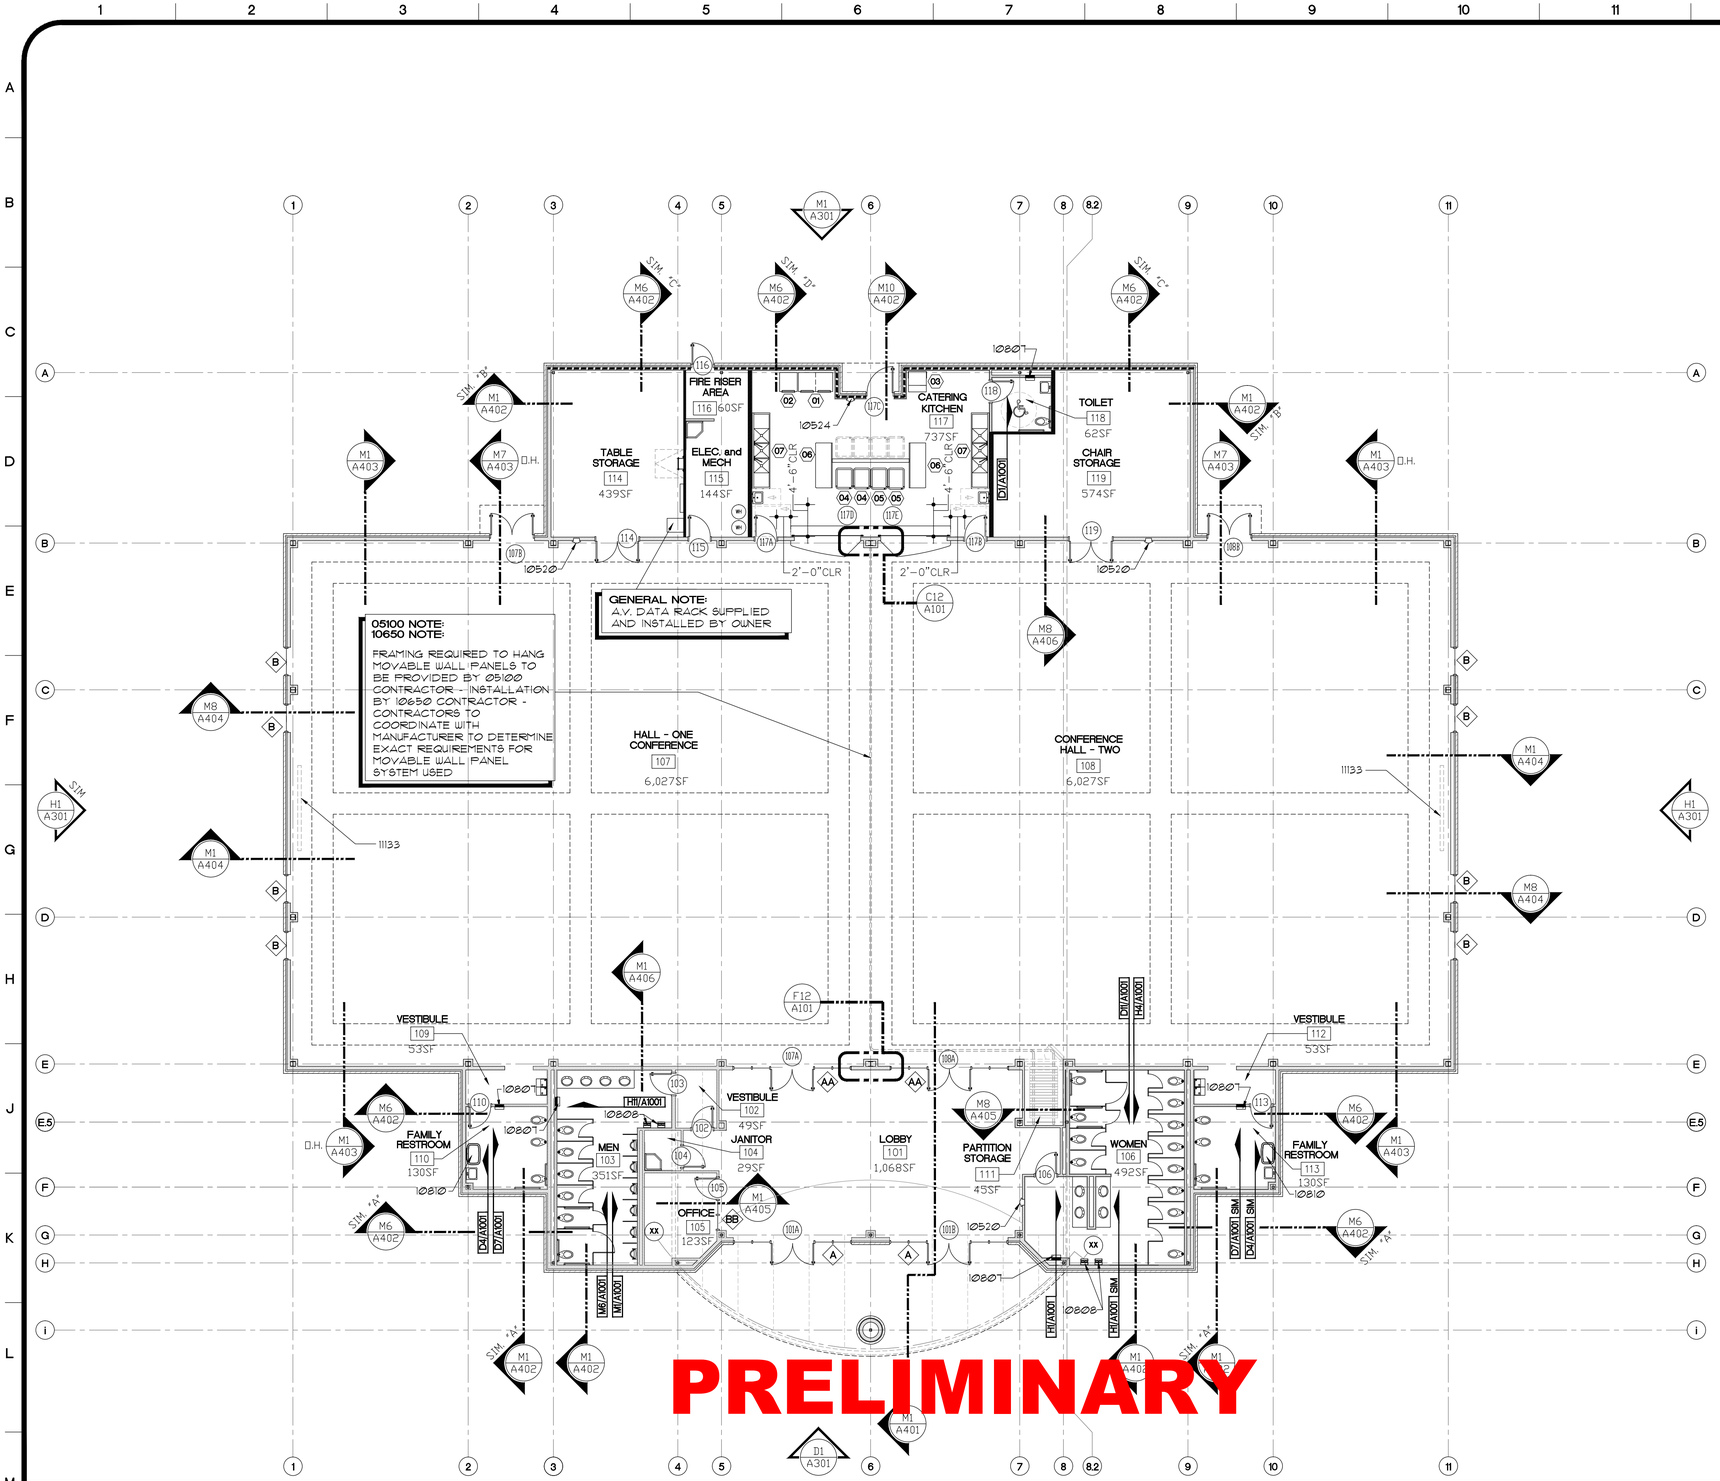

C12 PLAN DETAIL

3"=1'-0" MOVABLE PARTITION JAMB

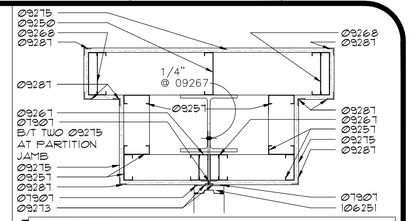

09200 NOTE: 10650 NOTE: BUILD IN ACCORDANCE WITH ASTM E557 FOR PROPER SOUND ISOLATION AT THE FLOOR, COMMON WALLS, CEILING AND CEILING PLENUM AT LEAST EQUAL TO THE SOUND INSULATION PERFORMANCE OF THE SPECIFIED MOVABLE PANEL SYSTEM.

F12 PLAN DETAIL

3"=1'-0" MOVABLE PARTITION JAMB

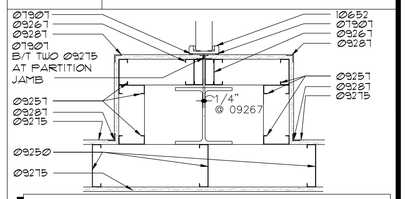

09200 NOTE: 10650 NOTE: BUILD IN ACCORDANCE WITH ASTM E557 FOR PROPER SOUND ISOLATION AT THE FLOOR, COMMON WALLS, CEILING AND CEILING PLENUM AT LEAST EQUAL TO THE SOUND INSULATION PERFORMANCE OF THE SPECIFIED MOVABLE PANEL SYSTEM.

GENERAL NOTES

A. PLAN DIMENSIONS ARE TO FACE OF STUD OR FACE OF MASONRY
B. REFER TO SPECIFICATION SECTION 08000 FOR DOOR FRAME AND HARDWARE SCHEDULE
C. REFER TO SPECIFICATION SECTION 09000 FOR ROOM FINISH SCHEDULE

WALL SCHEDULE

- METAL STUD WALL with 5/8" TYPE 'X' GYPSUM BOARD EACH SIDE EXPOSED to VIEW - - PROVIDE "M.R." GYPSUM BOARD at "WET WALLS"
- EXTERIOR NON BEARING MASONRY WALL - 1 HOUR FIRE RATING PER 2006 IBC TABLE 720.1(2) MATERIAL ¶ - ITEM NUMBER 1-12

(FIRE WALL TO BE LABELED EVERY 30'-0" MIN.)

- FULL HEIGHT NON-RATED WALL with METAL STUD and ONE LAYER 5/8" TYPE "X" GYPSUM BOARD EACH SIDE
- EXTERIOR MASONRY VENEER

NUMBERED NOTES

DIV. 7 - THERMAL + MOISTURE PROTECTION

Ø7907 SINGLE-COMPONENT, NON-SKINNING, NON-HARDENING SYNTHETIC RUBBER ACOUSTICAL SEALANT

DIV. 9 - FINISHES

Ø9250 6" X 16 GAUGE METAL STUD AT 1'-4" O.C.
Ø9257 3 5/8" X 16 GAUGE METAL STUD AT 1'-4" O.C.
Ø9267 3 5/8" X 16 GAUGE DOUBLE STUDS
Ø9273 "J" MOLD - TYPICAL
Ø9275 5/8" GYPSUM BOARD - TYPE "X"
Ø9287 METAL BEAD OR CORNER TRIM -

DIV. 10 - SPECIALITIES

10520 RECESSED MOUNTED FIRE EXTINGUISHER CABINET WITH 5 LB. "ABC" EXTINGUISHER
10524 RECESSED MOUNTED FIRE EXTINGUISHER CABINET WITH "K" TYPE EXTINGUISHER
10650 'MODERNFOLD' ACOUSTI-SEAL ENCORE MOVABLE WALL PANEL SYSTEM OR APPROVED EQUAL
10651 PERMANENT JAMB SUPPLIED BY MOVABLE PANEL SYSTEM MANUFACTURER AND INSTALLED BY GENERAL CONTRACTOR - JAMB TO BE WRAPPED IN SAME MATERIAL AS THE MOVABLE PANELS.
10652 PERMANENT JAMB AT EXPANDABLE PANEL SUPPLIED BY MOVABLE PANEL SYSTEM MANUFACTURER AND INSTALLED BY GENERAL CONTRACTOR - JAMB TO BE WRAPPED IN SAME MATERIAL AS THE MOVABLE PANELS.
10807 COMBINATION PAPER TOWEL DISPENSER AND WASTE RECEPTACLE. SEMI RECESSED IN WALL
10808 SURFACE MOUNTED ELECTRIC HAND DRYER
10810 BABY CHANGING STATION -- INSTALLED ACCORDING to ADA REQUIREMENTS

DIV. 11 - EQUIPMENT

11133 OVERHEAD CONCEALED PROJECTOR SCREEN FURNISHED and INSTALLED by OWNER - - PRECONSTRUCTION HOUSING for SCREEN at CEILING to be FURNISHED by OWNER and INSTALLED by CONTRACTOR at SUSPENDED CEILING

DIV. 11 - 11400 KITCHEN EQUIPMENT

(01) DOUBLE DOOR REFRIGERATOR
(02) SINGLE DOOR FREEZER
(03) ICE MACHINE
(04) MOVABLE REFRIGERATOR CART (WITH PUSH HANDLES)
(05) MOVABLE WARMING CART (WITH PUSH HANDLES)
(06) WORK TABLE (76" STAINLESS STEEL)
(07) 3 COMPARTMENT SINK (STAINLESS STEEL)

© 2015 ALL RIGHTS RESERVED

REGISTERED ARCHITECT STATE OF TEXAS 11-13-15
REGISTERED ENGINEER STATE OF TEXAS 11-13-15

PRELIMINARY

CADCO
ARCHITECTS - ENGINEERS, INC.
2401 S. WILLIS, STE. 200 ABILENE, TEXAS 79605

SEMINOLE CONFERENCE CENTER
SEMINOLE, TEXAS

PROJECT NUMBER: 656
NOVEMBER 13, 2015

A101

M1 IDENTIFICATION FLOOR PLAN

3/32"=1'-0" 17,556 gross sq.ft.

NORTH